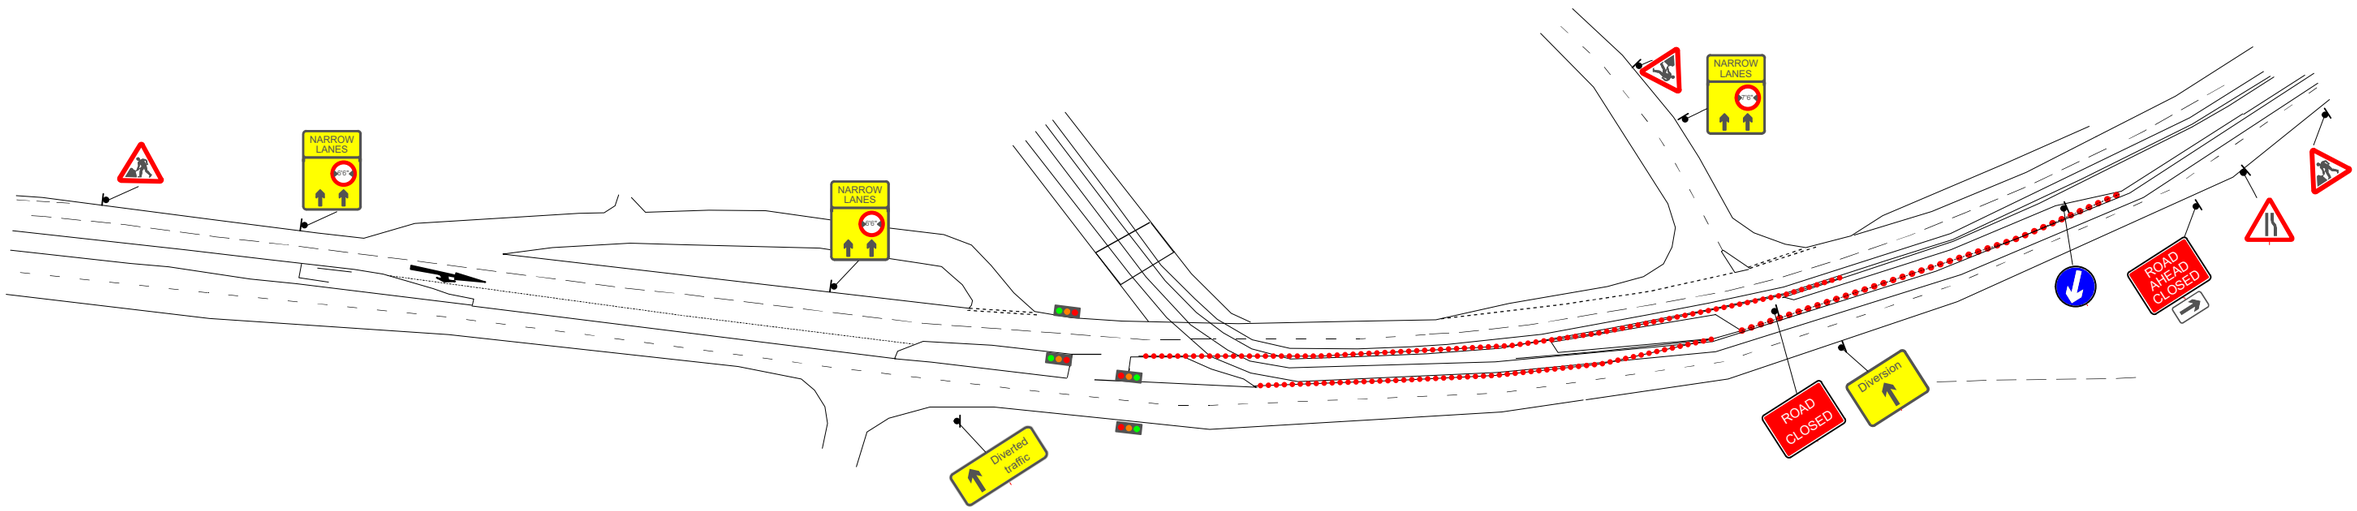

A-Plant Lux Traffic Control & Management
Kemble Airfield Enterprise Park
Cirencester Road
Kemble
GL7 6BQ
Telephone : 01666 822000
Fax: 0845 0047105

DETAIL A

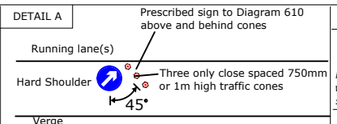

NOTES:
1) During darkness, a single road danger lamp complying with regulation 55 should be provided.
2) Traffic cones should conform to diagram 7101.1 and to BS EN 13422.

DETAIL B — *Traffic cones (1.5m spacing)*

N.B Road Danger Lamps complying with Regulation 55 should be provided during darkness

DETAIL D — *750mm or 1m high traffic cones*

N.B Road Danger Lamps complying with Regulation 55 should be provided during darkness

Running lanes
3.7m maximum
3.25m desirable minimum
3.0m absolute minimum
All cones will be 750mm
All signs will be 750mm
and will be held in place with two sandbags

DETAIL C2 — *Traffic cones (3m spacing)*

N.B Road Danger Lamps complying with Regulation 55 should be provided during darkness

DRAWING DESCRIPTION	DO WORK AT	PEAK TIMES	X	WEEKEND	✓	OFF PEAK	✓	NIGHT	✓	DATE	23/05/2018
Norton Ave Sheffield	PURPOSE OF WORKS	DRAWN BY		REP / DEPOT		AMMEND No		SCALE		DIMENSIONS	SHEET NO
	CABLE REPAIR	DC		DC/251		00		NOT TO SCALE		METRES	1 of 1
	PERMANENT LIGHTS AFFECT SITE?		X								
CLIENT DETAILS	PEDESTRIAN CROSSING AFFECTED?		X								
SUPER TRAM	BUS ROUTES / STOPS AFFECTED?		X								

HIRE ADVICE NORTON AVENUE SITE 13 ph2