KEY

P7105

750mm

01

ROAD CLOSED

ADVANCED WARNING ACCESS TO ROAD AHEAD CLOSED ON ——TO —— FOR —— DAY/S FROM —/—TO —/—

02 Langsett road Closed ahead Follow diversion

03 Diversion ENDS

04 Diverted traffic

05 Diverted traffic

06 Diverted traffic

07 Diversion

08 Diversion

09 Diversion

10 ROAD AHEAD CLOSED

11 Di-verted

12 Diverted traffic

13 Diverted traffic

14 Diverted traffic

15 ACCESS TO FRONTAGES ONLY

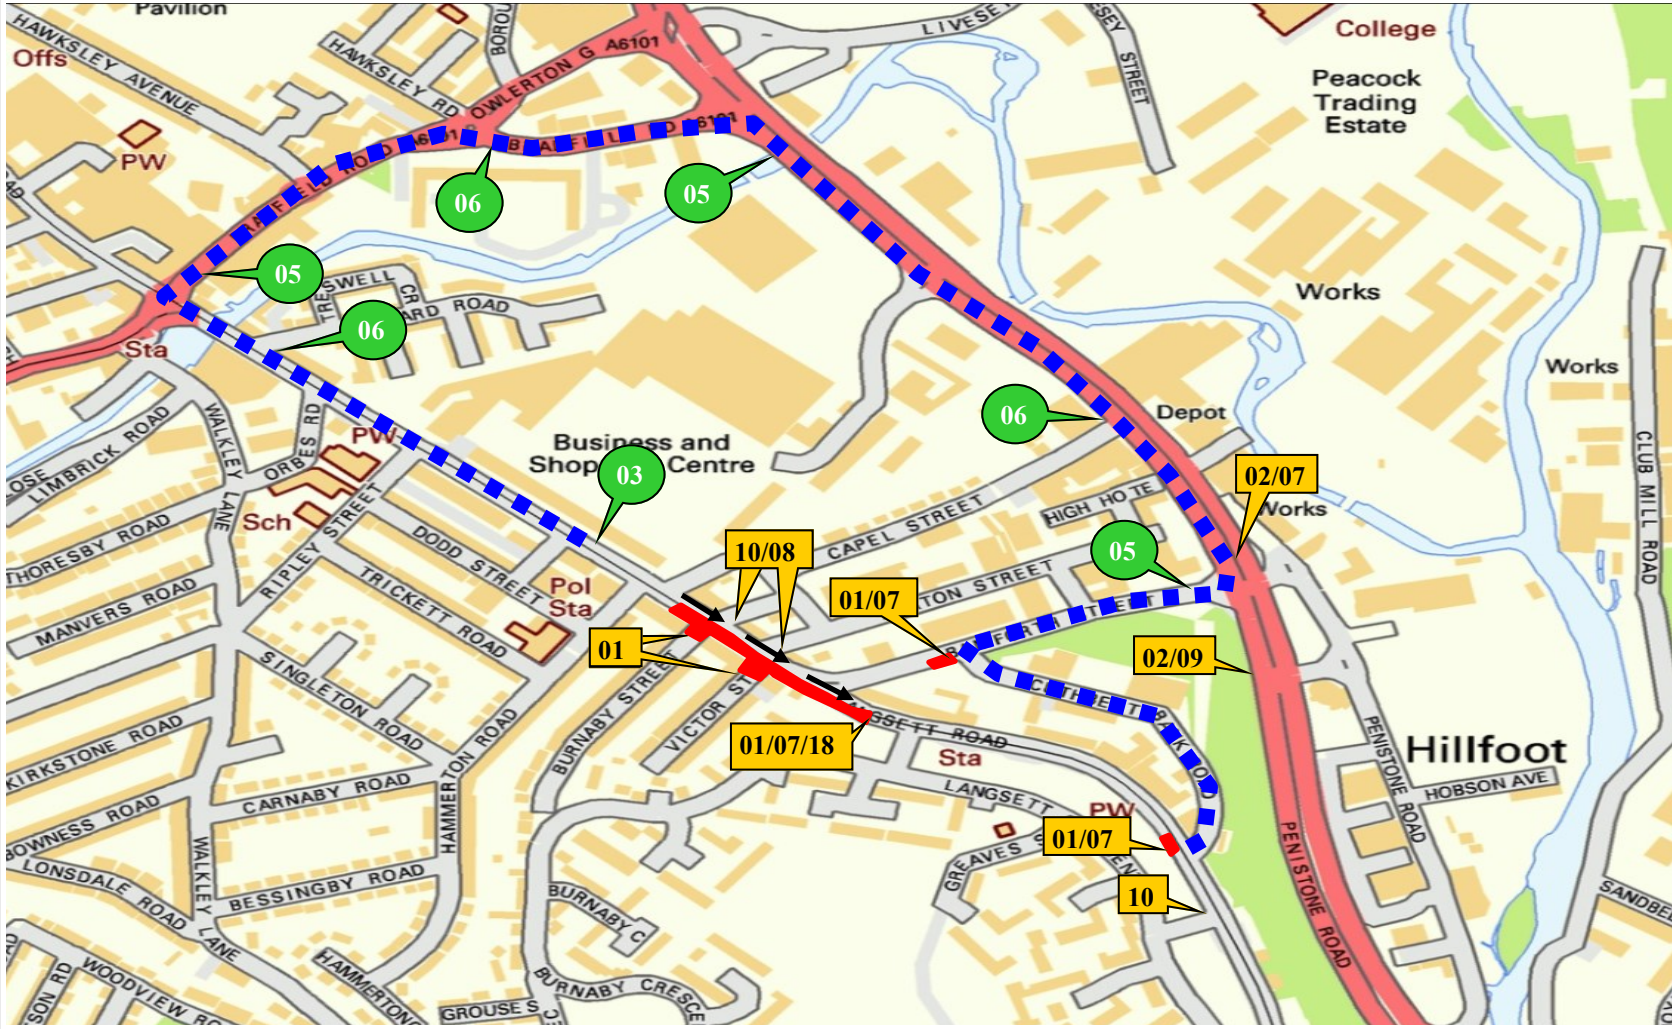

16 ROAD AHEAD CLOSED

17 ROAD AHEAD CLOSED

18

A-Plant Lux Traffic Control & Management
Kemble Airfield Enterprise Park
Cirencester Road
Kemble
GL7 6BQ
Telephone: 0870 050 0792
Fax: 0845 0047105

CROWN COPYRIGHT DATA REPRODUCED BY PERMISSION OF THE CONTROLLER OF HMSO

CLIENT DETAILS	REP/DEPOT	DRAWN BY	ADDRESS
VOLKER RAIL	SC/251	DC	Langsett Road Sheffield
AMMEND NO	SHEET NO.	DATE	
00	1 OF 1	20/11/18	

SUITABLE TIME TO UNDERTAKE THE WORKS

OFFPEAK 0930-1530	NIGHT 2100-0600	WEEKEND	WEEKDAY 0800-1700	24 HOUR WORKS
✓ X	✓ X	✓ X	✓ X	✓ X

BUS ROUTE AFFECTED ✓ X

KEY

ROAD CLOSURE

DIVERSION ROUTE

ANTI-CLOCKWISE DIVERSION

ROAD CLOSURE SIGN

ROAD CLOSURE LENGTH APPROX 60M

ROAD CLOSURE WIDTH APPROX 3.5M

HIRE ADVICE Site 112&113 Phase B